DRAWING NUMBER
HS00120-2-000-M-LA-0001-01--CJV

DO NOT SCALE - IF IN DOUBT, ASK

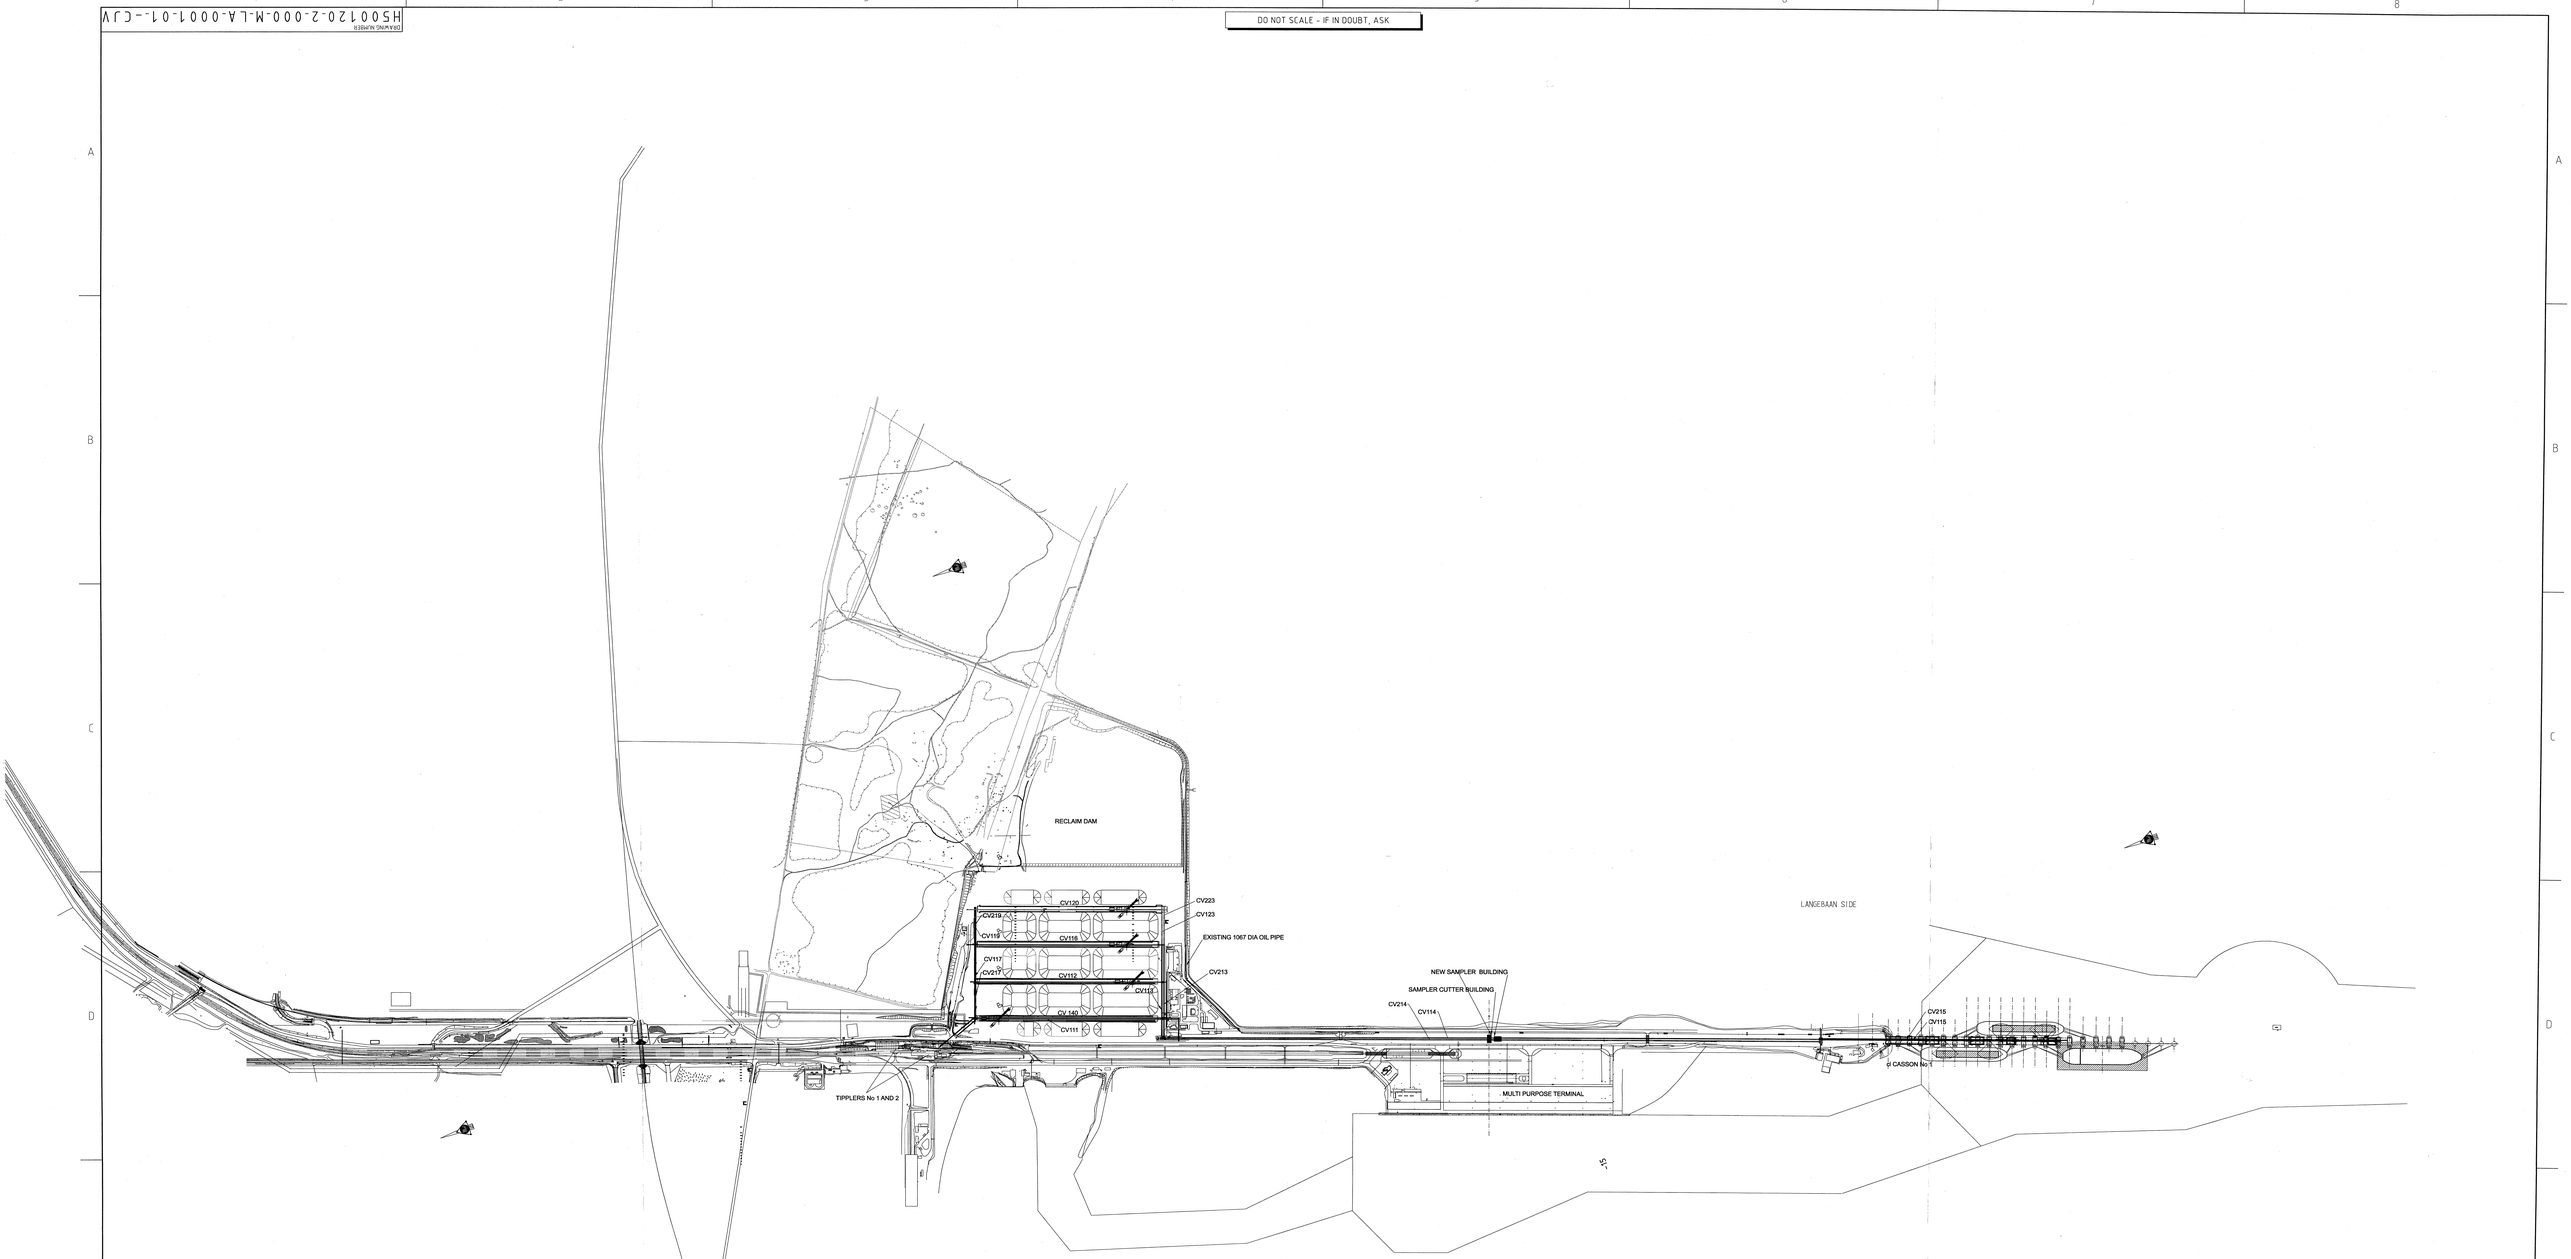

FOR INFORMATION
ON MPT NOT FOR CONSTRUCTION
2009 -08- 18
TRANSNEF

MASTER
2009 -08- 18
HMC JV
TRANSNEF

DRAWING NO.	REFERENCE

REFERENCE DRAWINGS

NO.	DESCRIPTION	BY	APP'D	DATE
0	ISSUED FOR USE	MS		06/09/14

REVISIONS / ISSUE AUTHORIZATION

This Document including all design and information therein is Confidential Intellectual Property of Transnef and/or HMG JV. Copyright and all other rights are reserved by Transnef and/or HMG JV. This Document may only be used for its intended purpose.

EPCM CONSULTANT: HMG				ORIGINATOR:			
TITLE	NAME	SIGNATURE	DATE	TITLE	NAME	SIGNATURE	DATE
LEAD DES. ENG.				DRAWN	M.S.	MS	06 09 14
ENG. COORD.	J.GRAAFF		17 8 09	CHECKED	J.GRAAFF		17 8 09
ENG. MANAGER			17/8/09	ENG. COORD.			
AREA MANAGER				DISCIP. ENG.			
PROJECT MGR.				ENG. MANAGER			
DIVISION				AREA MANAGER			
DIV.	TITLE	NAME	SIGNATURE	DATE			
		YY/MM/DD			PR.ENGS. / PR.TECH.		
					NAME		DATE
					SIGNATURE		17/8/09
					REG. NUMBER	20014	
					SCALE : 1:7500	OR AS NOTED	A0

TRANSNEF

ORE LINE PORT PHASE 1B EXECUTTION
SALDANHA PORT INFRASTRUCTURE
GENERAL AND SITE DEVELOPMENT
PLOT PLAN
LAYOUT

PROJECT NUMBER	DV	FBS	DIS	TYPE	DRG. NO	SHT	REV	ID
HS0010	6-2-	000	-M-	LA-	0001	-01-	0	JV

SIZE:A0 DATE:2014/10/15
TAFS:A0 DATE:2014/10/15

P:\TRANSNET\50106\CAD\MCUON\HS00106-2-000-M-LA-0001-01.dgn
2009/08/17 02:10:00 PM